10/22/19

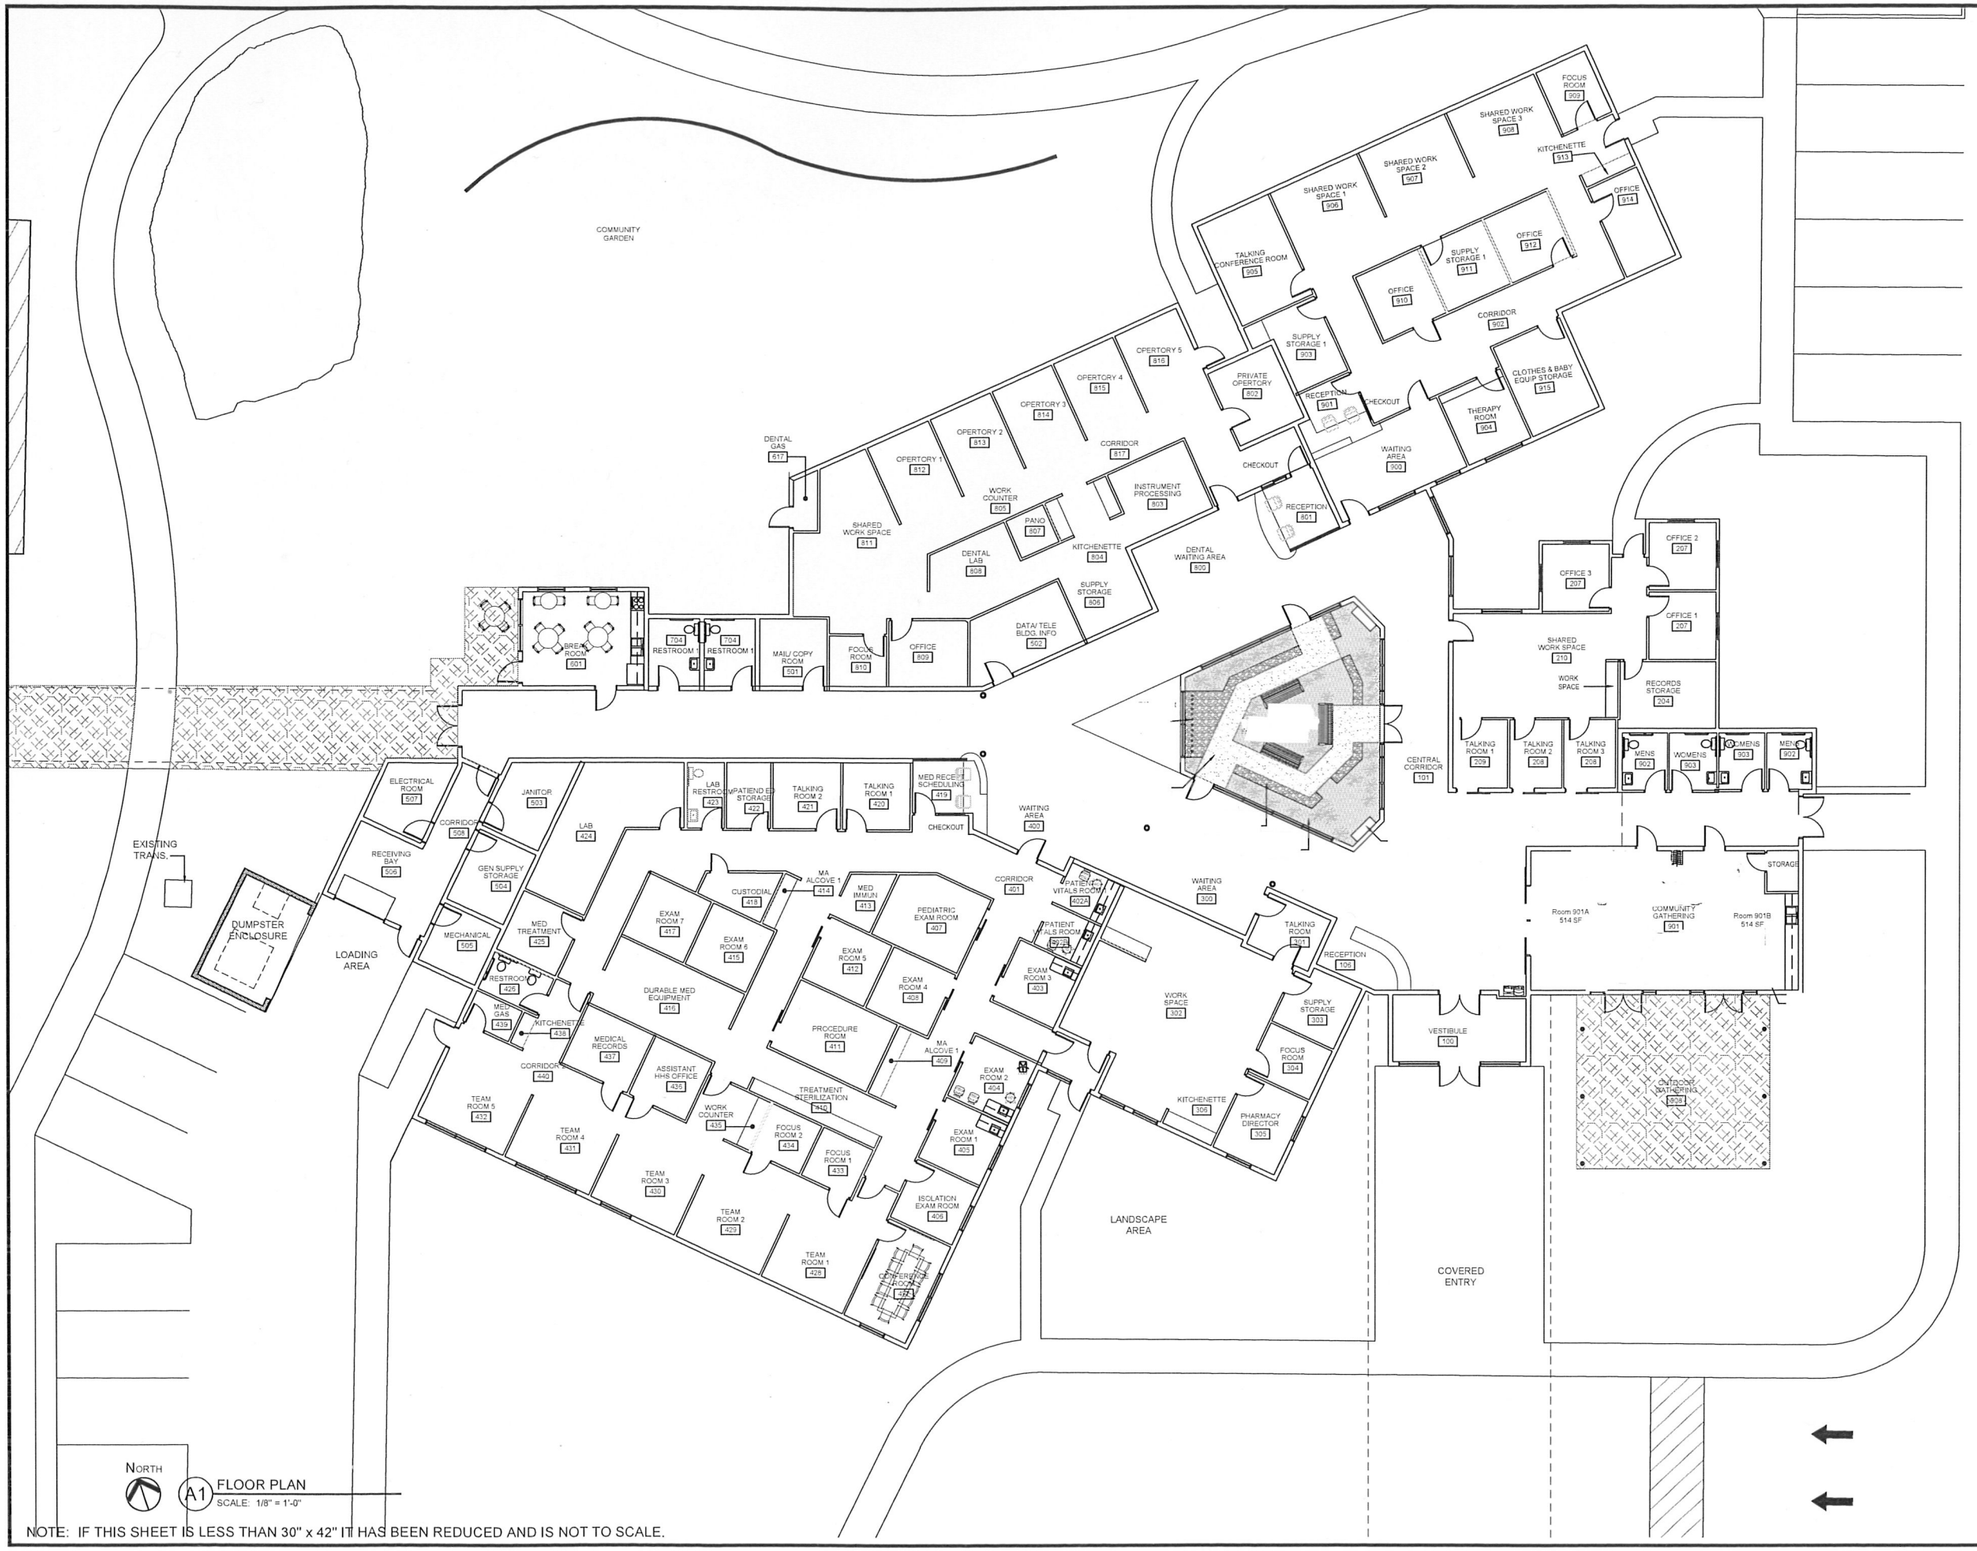

NORTH

A1 FLOOR PLAN
SCALE: 1/8" = 1'-0"

NOTE: IF THIS SHEET IS LESS THAN 30" x 42" IT HAS BEEN REDUCED AND IS NOT TO SCALE.

DESIGN-BUILDER:
SB JAMES CONSTRUCTION MANAGEMENT
8425 Agate Road, White City, OR 97503
CCB #167945, (541) 826-5668

ARCHITECT:
SAMUEL UCCELLO
AIA, NCARB, LEED
S+B James Construction Management
Tel: (541)414-1325
Fax: (541)826-5536
E-mail: samueluccello@sbjames.com

CONSULTANT:

STAMP:
PRELIMINARY
Issued: 10-22-2019

OWNER:
COQUILLE INDIAN TRIBE
3050 TREMONT STREET
NORTH BEND, OREGON 97459
CONTACT:
PH: (800) 622-5869

PROJECT ADDRESS:
641 MILUK DRIVE
NORTH BEND, OREGON 97420

21,209 Square feet

REVISIONS

MARKER	DATE	DESCRIPTION
-	00/00/00	-
-	00/00/00	-
-	00/00/00	-
-	00/00/00	-
1	00/00/00	-
2	00/00/00	-
SBJ PROJECT NO.:	M19-5118
DRAWN BY:	SRU
CHECKED BY:	SRU
PROJECT DATE:	09/30/2019

© COPYRIGHT 2019
S & B JAMES CONSTRUCTION MANAGEMENT

PROJECT:
KO-KWEL WELLNESS CENTER
NEW MOB DESIGN

SHEET TITLE:
OVERALL FLOOR PLAN

SHEET NO.:
A-102